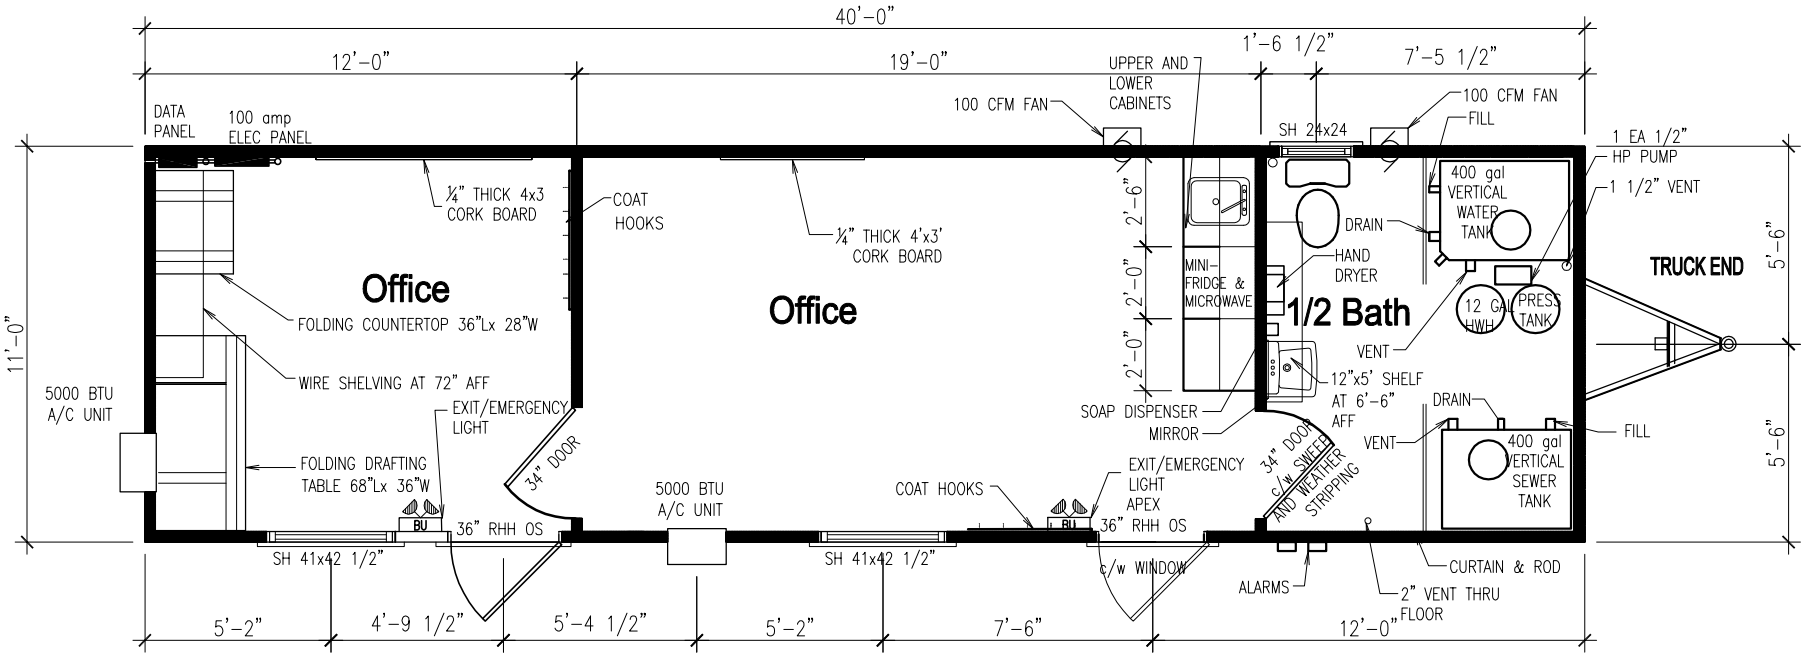

WIDTHS SHOWN ARE TRANSPORTATION WIDTHS

40' x 11'

Two Office w/ SCWR

UNIT #
-

Scale 3/16"=1'-0"

PLEASE NOTE, THE ABOVE FLOOR PLAN IS MEANT AS A GUIDE ONLY, SLIGHT VARIATIONS MAY OCCUR

REV.	DESCRIPTION	DATE

ALANTRA
Excellence in Quality and Service

MOBILE OFFICE TRAILERS
PH: 1-800-456-1800