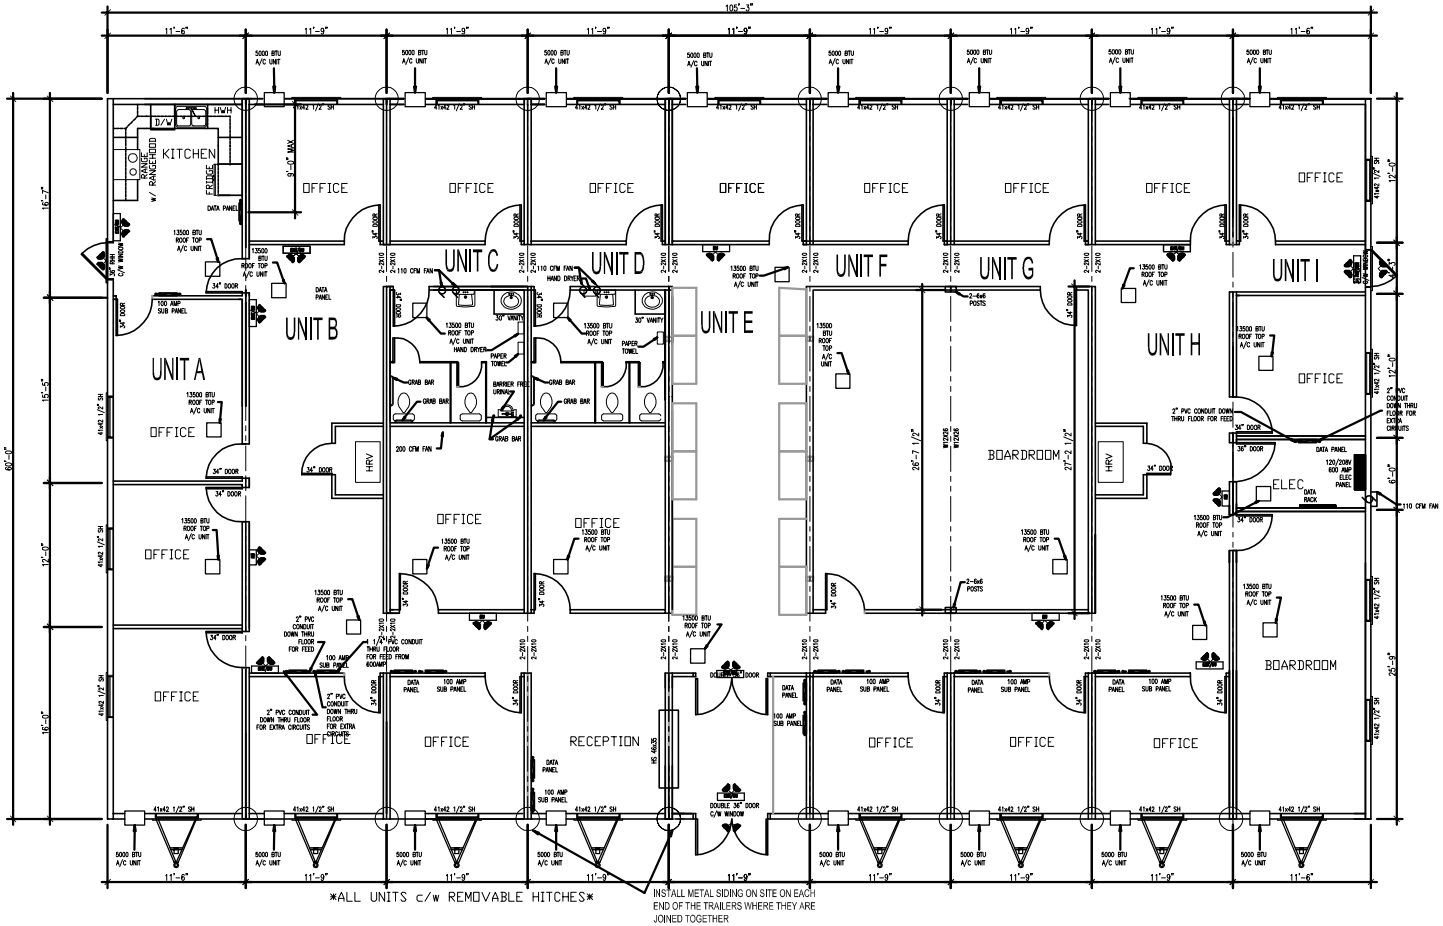

60x108

Office Complex

UNIT #

AL15-956-964N

Scale 1/16"=1'-0"

PLEASE NOTE, THE ABOVE FLOOR PLAN IS MEANT AS A GUIDE ONLY, SLIGHT VARIATIONS MAY OCCUR

0	CONSTRUCTION COMPLETE	OCT 2015
REV.	DESCRIPTION	DATE

ALANTRA LEASING INC

MOBILE OFFICE TRAILERS

PH: 1-800-456-1800